





1 | FRONT ELEVATION

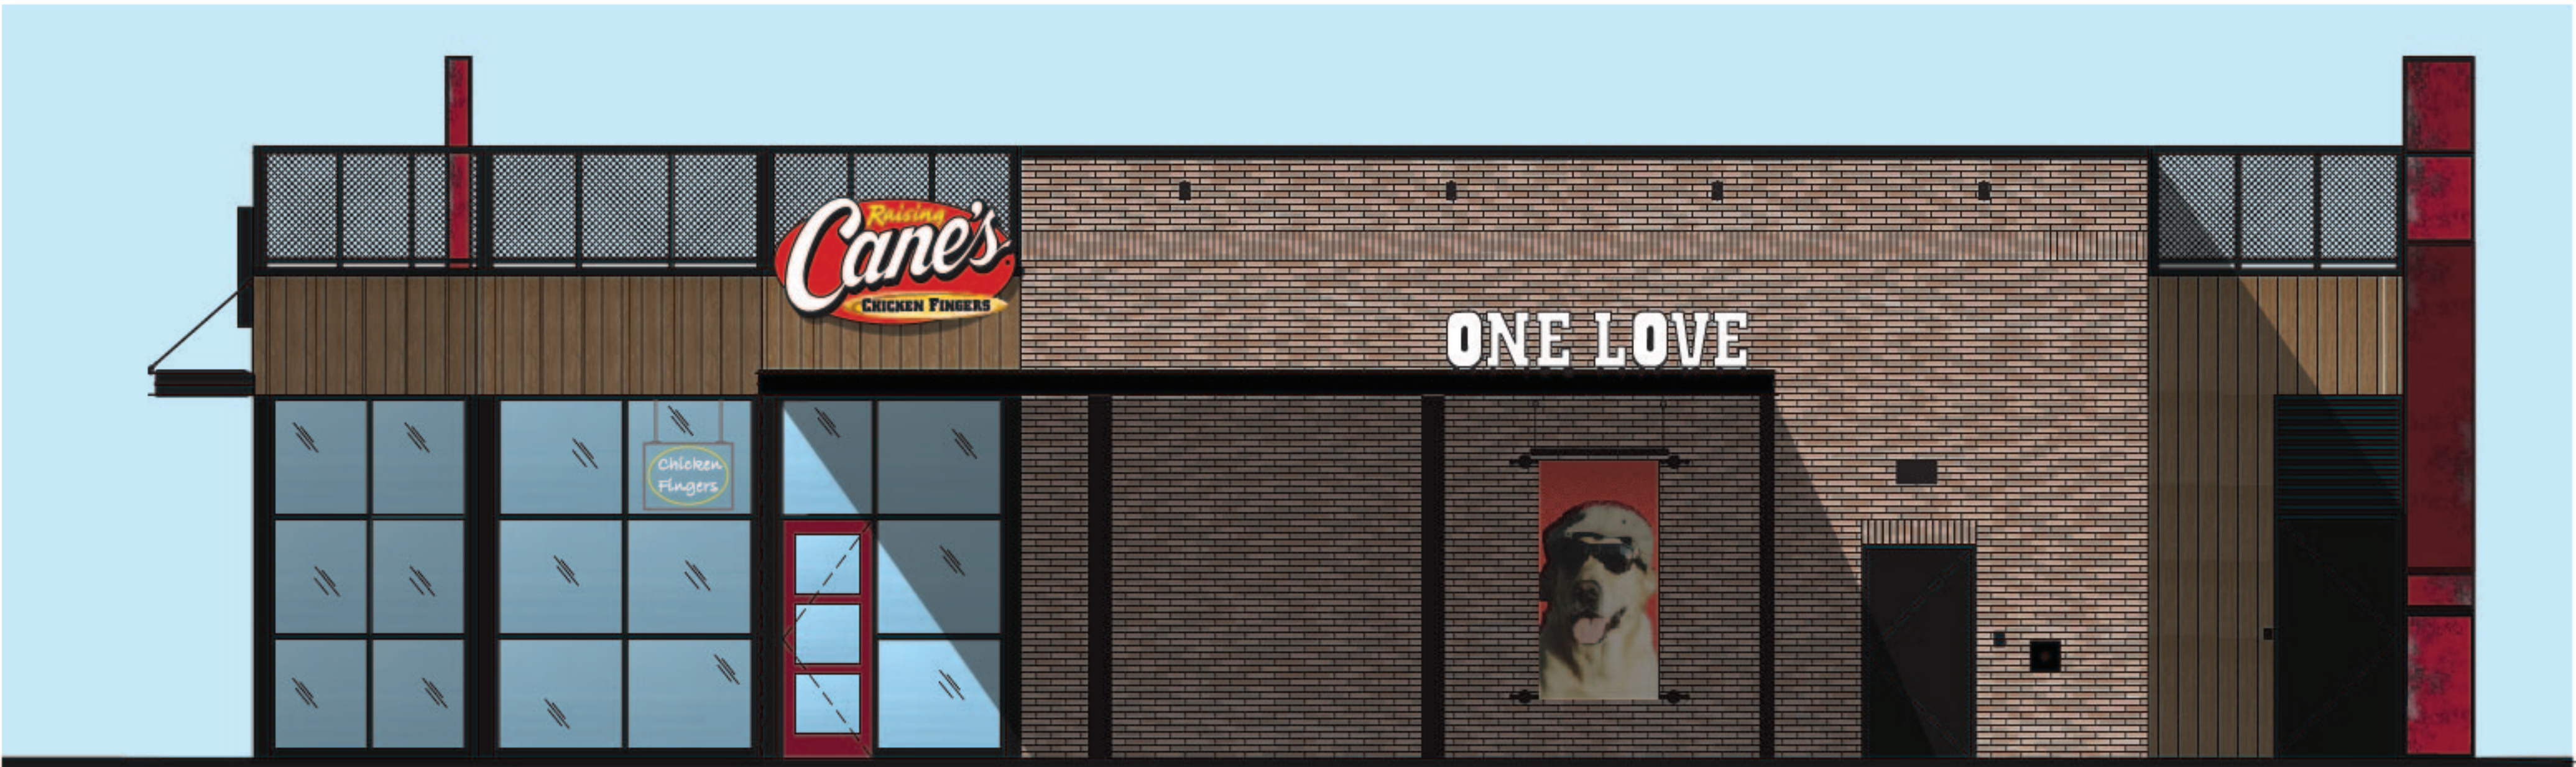

2 | SIDE ELEVATION

MATERIAL FINISHES

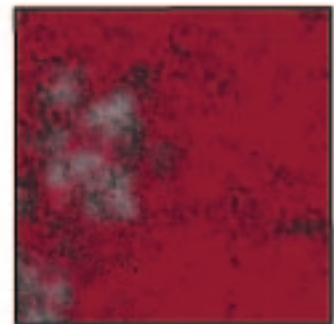

DISTRESSED/SALVAGE RED
METAL ACCENT PANELS



METAL TRIM AND PATIO STEEL
BENJAMIN MOORE BLACK LOW
LUSTRE



BELDEN NORMAN BRICK
MASONRY MEDIUM RANGE,
SMOOTH, IRON SPOT. MORTAR
TO MATCH SOLOMON PROD-
UCTS 10 H, WEATHERED
HORIZONTAL STRIKE. VERTICAL
JOINTS ARE FLUSH




BORAL "ALAMO" MODULAR
BRICK, MORTAR TO MATCH
SOLOMON PRODUCTS 10 H,
LIGHT BUFF SACK RUB FINISH



ARCHITECTURAL PANELS
NICHHA: VINTAGE CEDAR
WOOD



ALUMINUM STOREFRONT
SYSTEM FINISH: ANODIZED
BLACK

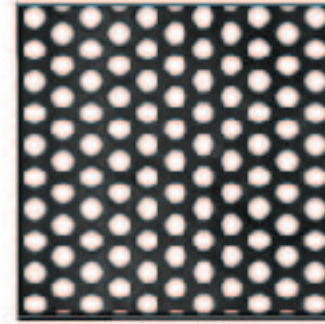

MCMICHOLAS PERFORATED
METAL PANELS
POWER COATED BLACK



Restaurant Support Office
6800 Bishop Road, Plano, TX 75024
Tel: 972-785-3100 Fax: 972-785-3101

Site: GARRISONVILLE RD & TRAVIS
STAFFORD, VA
Restaurant #C970
P6E-AV

PM
DESIGN
Architectural
Solutions Group

6830 W CAMPUS OVAL
SUITE 190
NEW ALBANY, OH 43054
CONTACT: NAME
PHONE: 300.300.3000
EMAIL: PMDC.COM

KEN MCCracken, ARCHITECT

Prototype : 6E-AV

Prototype Issue Date: 09.2022

Design Bulletin Updates: INCLUDED

Date Issued: Bulletin Number:

ISSUES	
1	
2	
3	
4	
5	
6	
7	
8	
9	

Sheet Title:
**EXTERIOR
ELEVATIONS**

Date:

Project Number: RAC22020.0

Drawn By:

Sheet Number:



1 | REAR ELEVATION



2 | DRIVE-THRU ELEVATION

MATERIAL FINISHES



DISTRESSED/SALVAGE RED
METAL ACCENT PANELS



METAL TRIM AND PATIO STEEL
BENJAMIN MOORE BLACK LOW
LUSTRE



BELDEN NORMAN BRICK
MASONRY MEDIUM RANGE,
SMOOTH, IRON SPOT. MORTAR
TO MATCH SOLOMON PROD-
UCTS 10 H. WEATHERED
HORIZONTAL STRIKE. VERTICAL
JOINTS ARE FLUSH




BORAL "ALAMO" MODULAR
BRICK, MORTAR TO MATCH
SOLOMON PRODUCTS 10 H.
LIGHT BUFF SACK RUB FINISH.



ARCHITECTURAL PANELS
NICHHA-VINTAGE CEDAR
WOOD



ALUMINUM STOREFRONT
SYSTEM FINISH: ANODIZED
BLACK

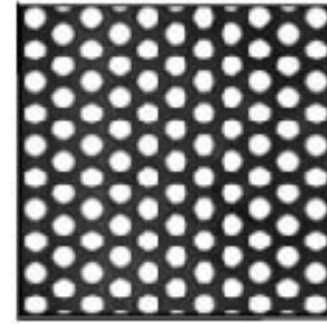

MONICHOLAS PERFORATED
METAL PANELS
POWER COATED BLACK



Restaurant Support Office
6800 Bishop Road, Plano, TX 75024
Tele: 972-785-3100 Fax: 972-785-3101

Site: GARRISONVILLE RD & TRAVIS
STAFFORD, VA
Restaurant #C970
P6E-AV



6830 W CAMPUS OVAL
SUITE 190
NEW ALBANY, OH 43054
CONTACT: NAME
PHONE: 300.300.3000
EMAIL: 786X.COM

KEN MCCracken, ARCHITECT

Prototype : 6E-AV

Prototype Issue Date: 03.2022

Design Bulletin Update: INCLUDED

Date Issued: Bulletin Number:

ISSUES	
1	
2	
3	
4	
5	
6	
7	
8	
9	

Sheet Title:
**EXTERIOR
ELEVATIONS**

Date:

Project Number: RAC22020.0

Drawn By:

Sheet Number:

A4.20