G7 WEST (KINGS HWY) ELEVATION

SCALE: 1/4" = 1'-0"

D1 SOUTH (FERRY ROAD) ELEVATION

SCALE: 1/4" = 1'-0"

QSR|R

DUNKIN'

INSPIRE Brands

STORE #T.B.D.
219 KING HIGHWAY
FREDERICKSBURG, VA

REVISION		
No.	DATE	DESCRIPTION
DWG DATE:	00-00-0000	
DRAWN BY:	STAFF	
PROJECT No.:	XXXXXX	

DWG TITLE:

EXTERIOR ELEVATIONS

SHEET No.

A-6

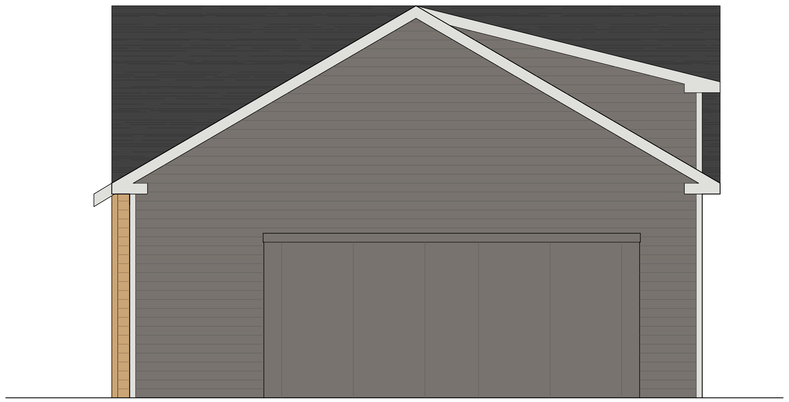

G7 EAST ELEVATION

SCALE: 1/4" = 1'-0"

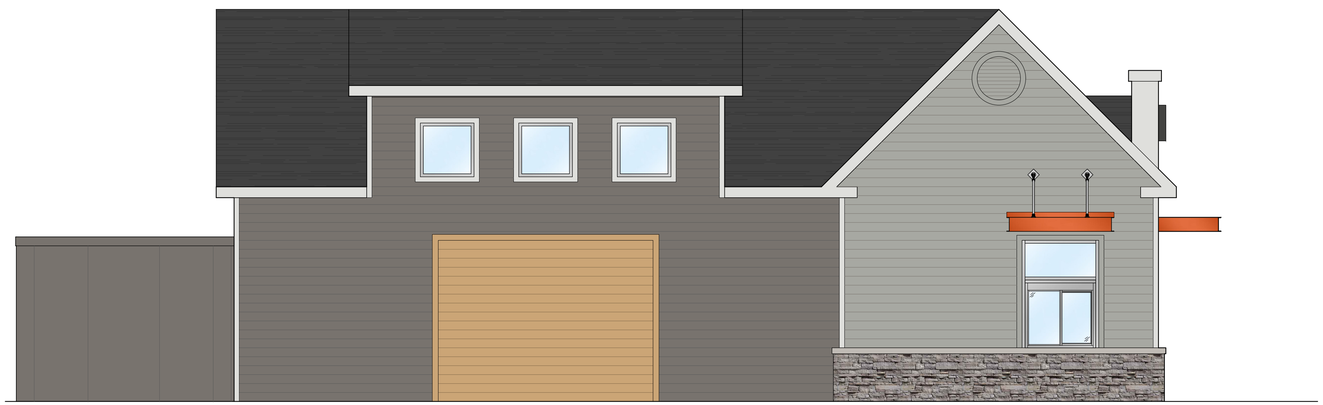

D1 NORTH (DRIVE-THRU) ELEVATION

SCALE: 1/4" = 1'-0"

QSR|R

DUNKIN'

INSPIRE Brands

STORE #T.B.D.
219 KING HIGHWAY
FREDERICKSBURG, VA

REVISION		
No.	DATE	DESCRIPTION
DWG DATE:		00-00-0000
DRAWN BY:		STAFF
PROJECT No.:		XXXXXX

DWG TITLE:

EXTERIOR ELEVATIONS

SHEET No.

A-7